drewmep@gmail.com 789 N. 450 E. Firth, Idaho, 83236 208.313.4267

# Exhibit A

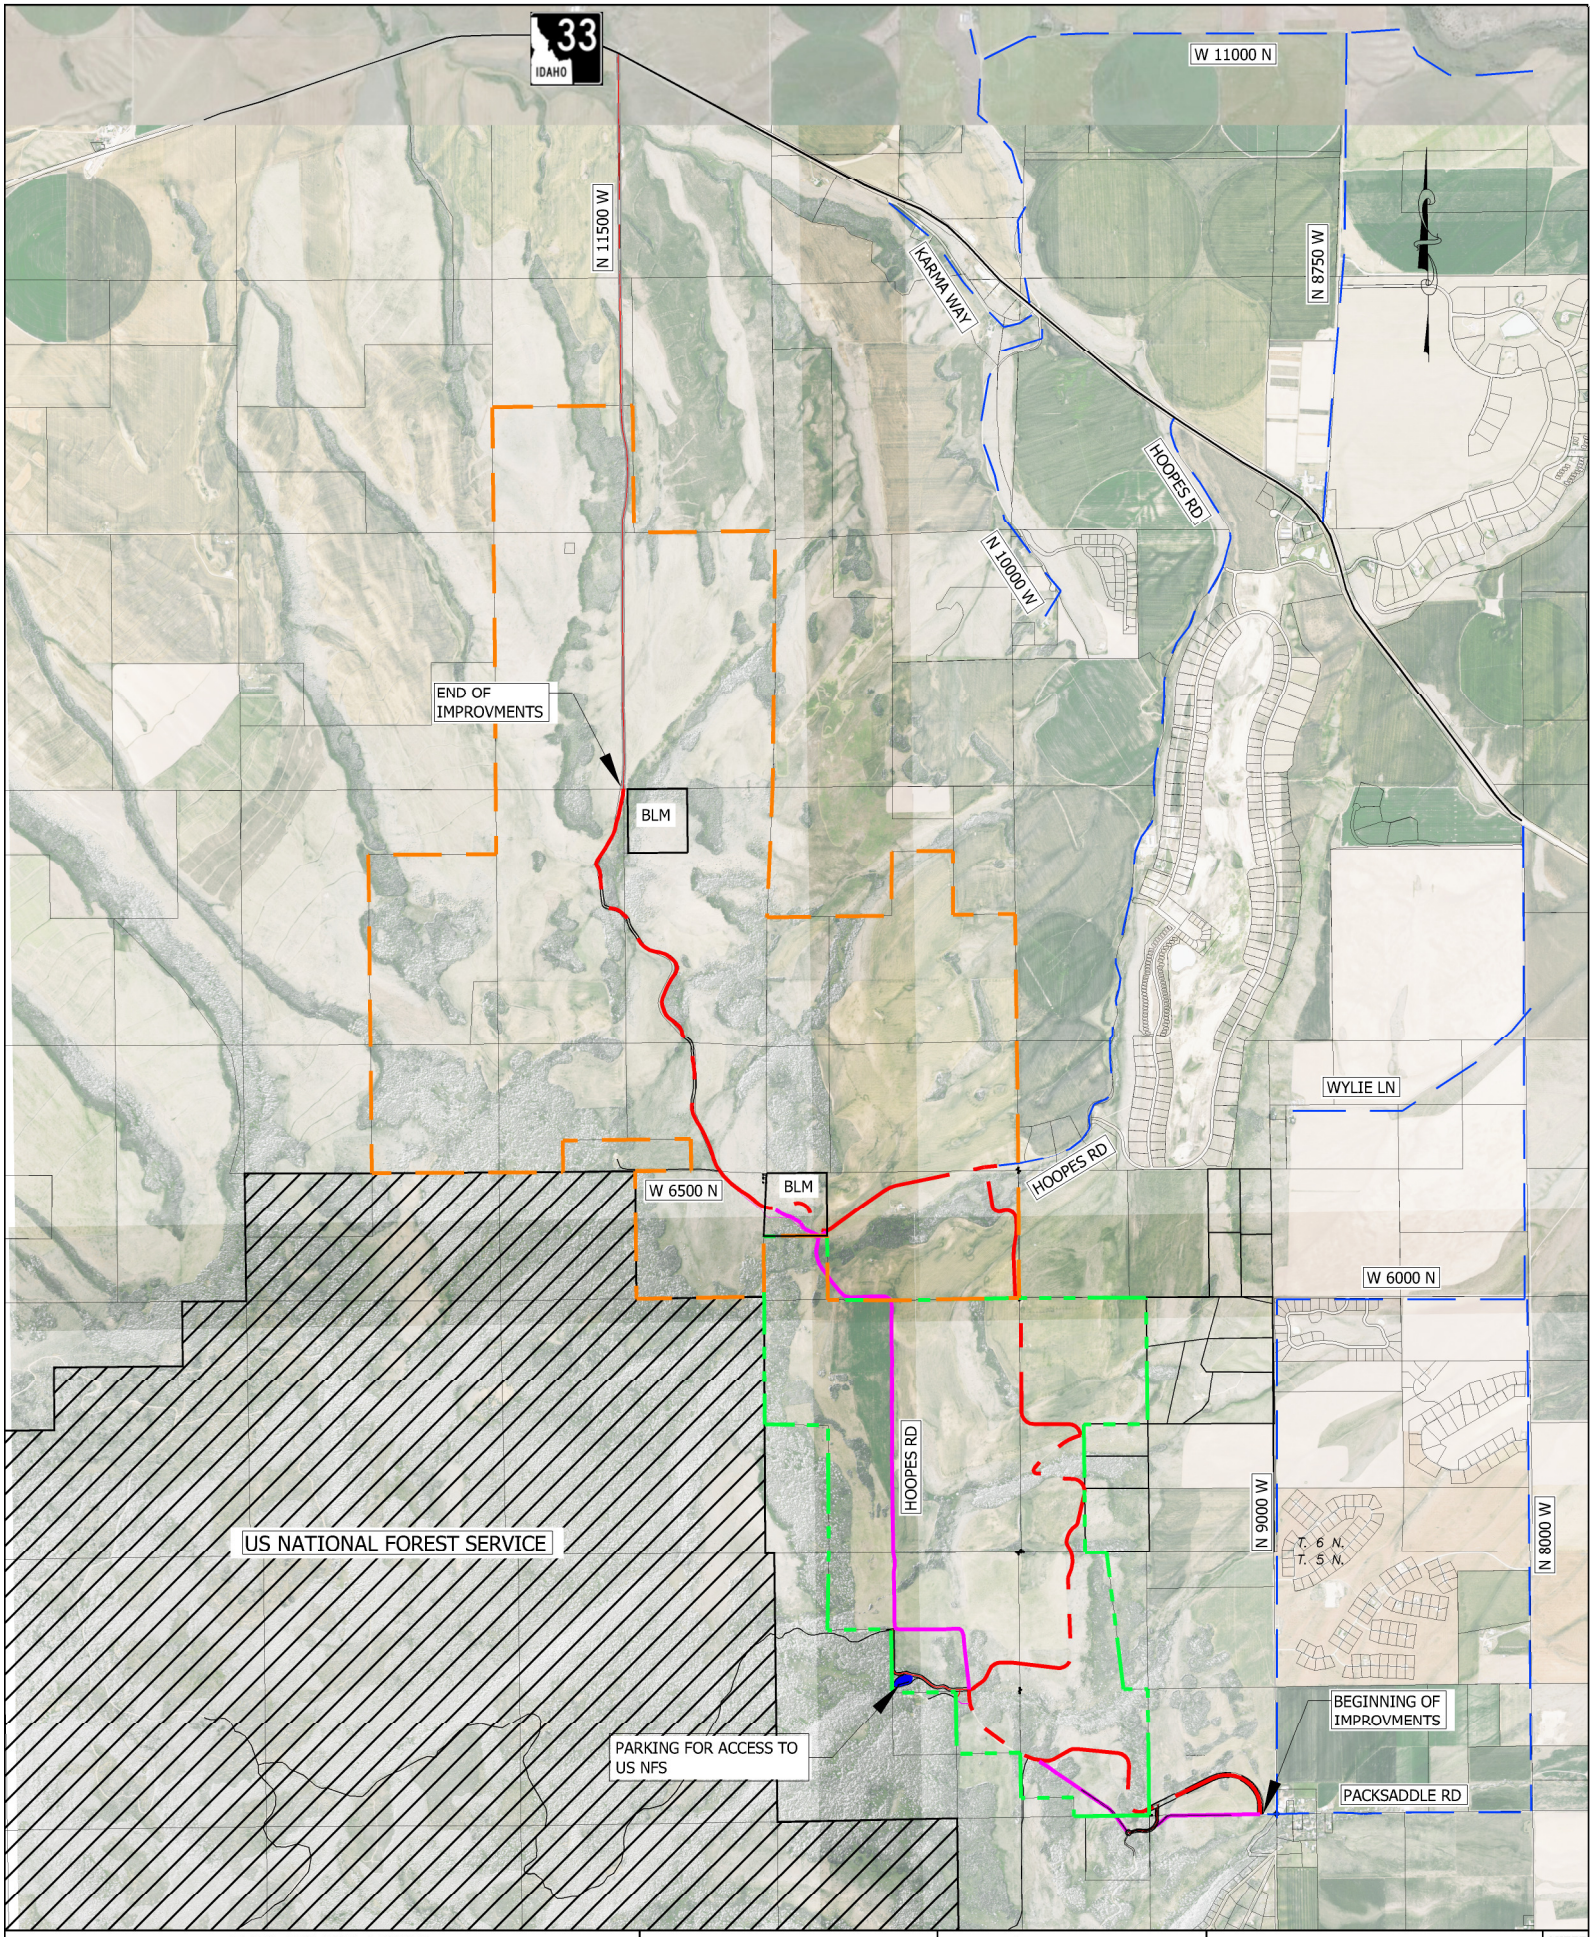


TVSP PROJECT LEGEND

- TETON VALLEY SCENIC PARKWAY
- US NATIONAL FOREST SERVICE ROAD
- GRANDVIEW RANCH TRACTS
- AG RIM, LLC
- EXISTING COUNTY ROAD
- SECTION OF COUNTY ROAD TO BE RELOCATED

PROJECT OVERVIEW MAP

HORIZONTAL SCALE

0 1000 2000 4000

(8.5x11) 1"=4000'

BENCHMARK LAND SURVEYING

TETON VALLEY SCENIC PARKWAY

T. 5N. & 6N., R. 44 E.B.M. AND T. 6 N., R. 43 E.B.M.

SHEET 1

DATE:
DESIGN:
DRAWN:
PROJECT NO.
REVISION:

789 NORTH 450 EAST
FIRTH, IDAHO 83236
tmeppen@gmail.com

OF 1

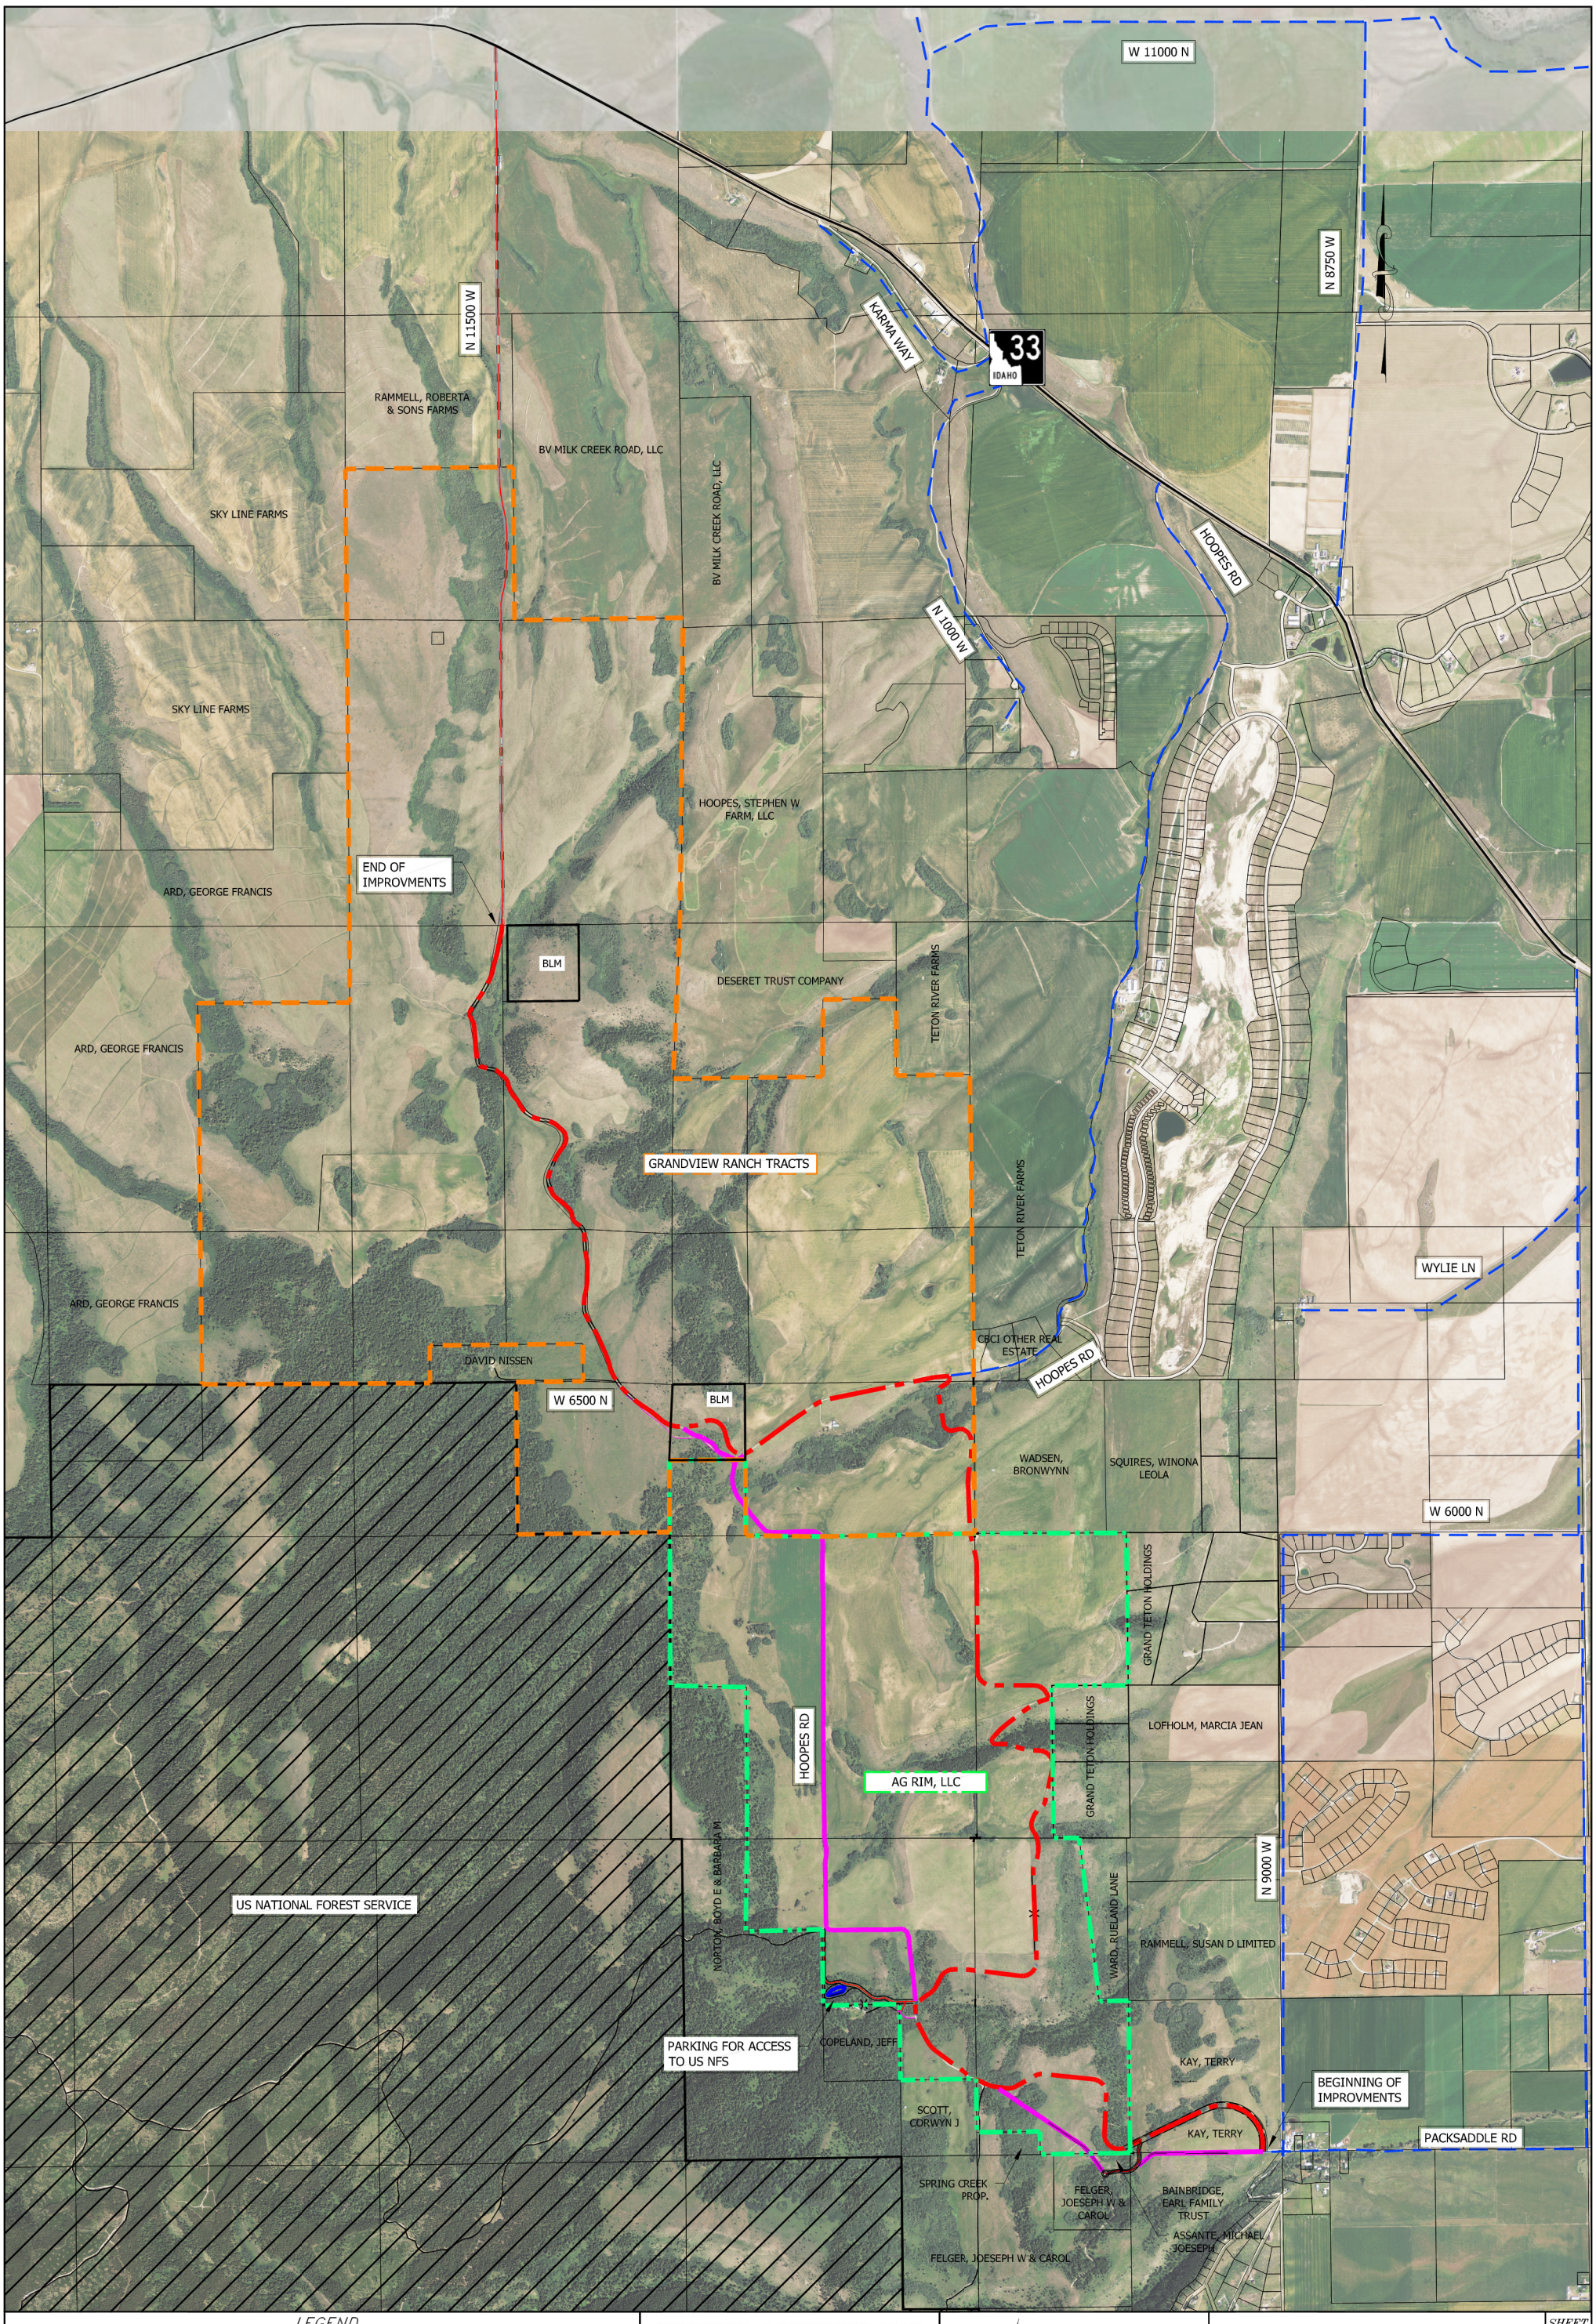


LEGEND

- ROAD TO BE RELOCATED
- EXISTING COUNTY ROAD
- TETON VALLEY SCENIC PARKWAY
- US NATIONAL FOREST SERVICE ROAD

# PROJECT OVERVIEW MAP

HORIZONTAL SCALE

0 325 650 1300

(22x34) 1"=1300'
(11x17) 1"=2600'

BENCHMARK LAND SURVEYING

# TETON VALLEY SCENIC PARKWAY

T. 5N. & 6N., R. 44 E.B.M. AND T. 6 N., R. 43 E.B.M.

SHEET 1 OF 1

DATE:
DESIGN:
DRAWN:
PROJECT NO.
REVISION:

789 NORTH 450 EAST
FIRTH, IDAHO 83236
tmeppen@gmail.com