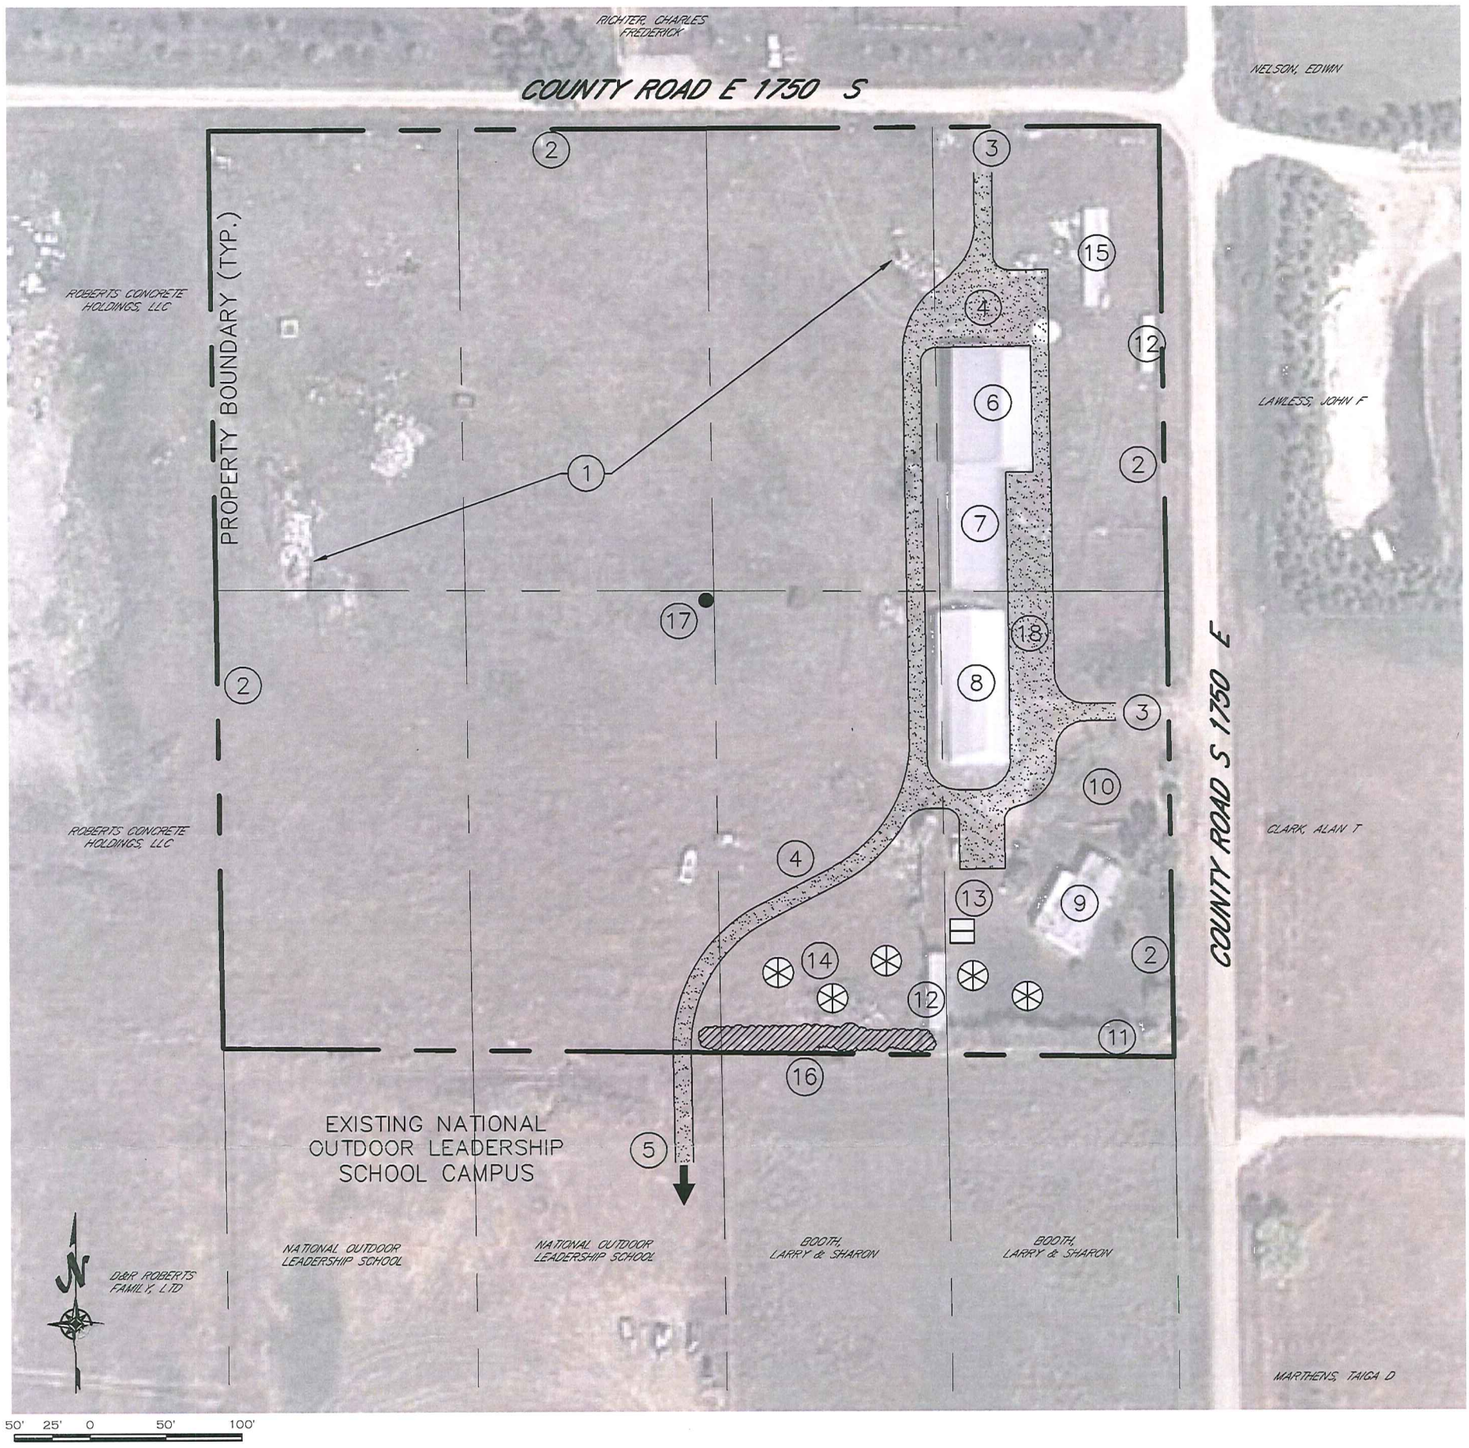

LEGEND

1. GENERAL SITE CLEANUP AND MAINTENANCE OF NATIVE VEGETATION
2. EXISTING PERIMETER FENCING (REPAIR AND MAINTAIN)
3. EXISTING DRIVEWAY ACCESS (TO REMAIN)
4. 12' WIDE GRAVEL DRIVEWAY
5. CONNECT TO EXISTING NOLS CAMPUS TO SOUTH WITH GRAVEL DRIVEWAY
6. EXISTING POLE BARN (TO REMAIN)
7. EXISTING STORAGE SHED (TO REMAIN)
8. EXISTING STORAGE BARN (TO REMAIN)
9. EXISTING HOUSE (TEMPORARILY TO REMAIN) (TO BE REPLACED)
10. EXISTING LANDSCAPE AND GARDEN (TO REMAIN)
11. EXISTING LANDSCAPE BUFFER (TO REMAIN)
12. EXISTING MOBILE HOME (TO BE REMOVED)
13. PROPOSED PICNIC PAVILLION
14. PROPOSED YURTS (5)
15. EXISTING SHED (REPAIR AND MAINTAIN)
16. PROPOSED LANDSCAPE BUFFER
17. WIND TURBINE
18. GRAVEL LOT

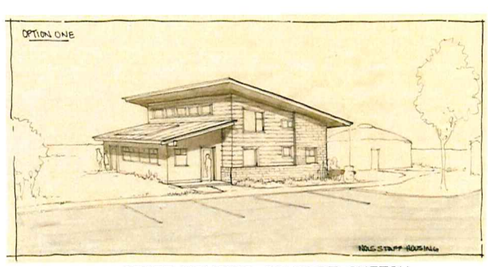

STAFF HOUSING CONCEPT SKETCH
(DESIGN AND ILLUSTRATION BY MEGHAN HANSEN)

TYPICAL YURT

CURRENT ZONING DESIGNATION:
A-2.5 (AGRICULTURE, SMALL INCREMENT AND RURAL RESIDENTIAL)

SHEET # CUP-1

NATIONAL OUTDOOR LEADERSHIP SCHOOL
TETON VALLEY BRANCH
ALL OF BLOCKS 2 AND 3 DARBY TOWNSITE, SEC 7 T4N R45E

CUP SITE PLAN

SCALE:	AS SHOWN
DESIGNED BY:	RGB
DRAWN BY:	RGB
CHECKED BY:	RGB
PROJ. #:	13011-106-1

DATE: 06/21/2013
REVISIONS:

HARMONY
DESIGN & ENGINEERING
110 E. LITTLE AVE. • DRIGGS ID 83422
T 208.354.1331 F 208.354.1332

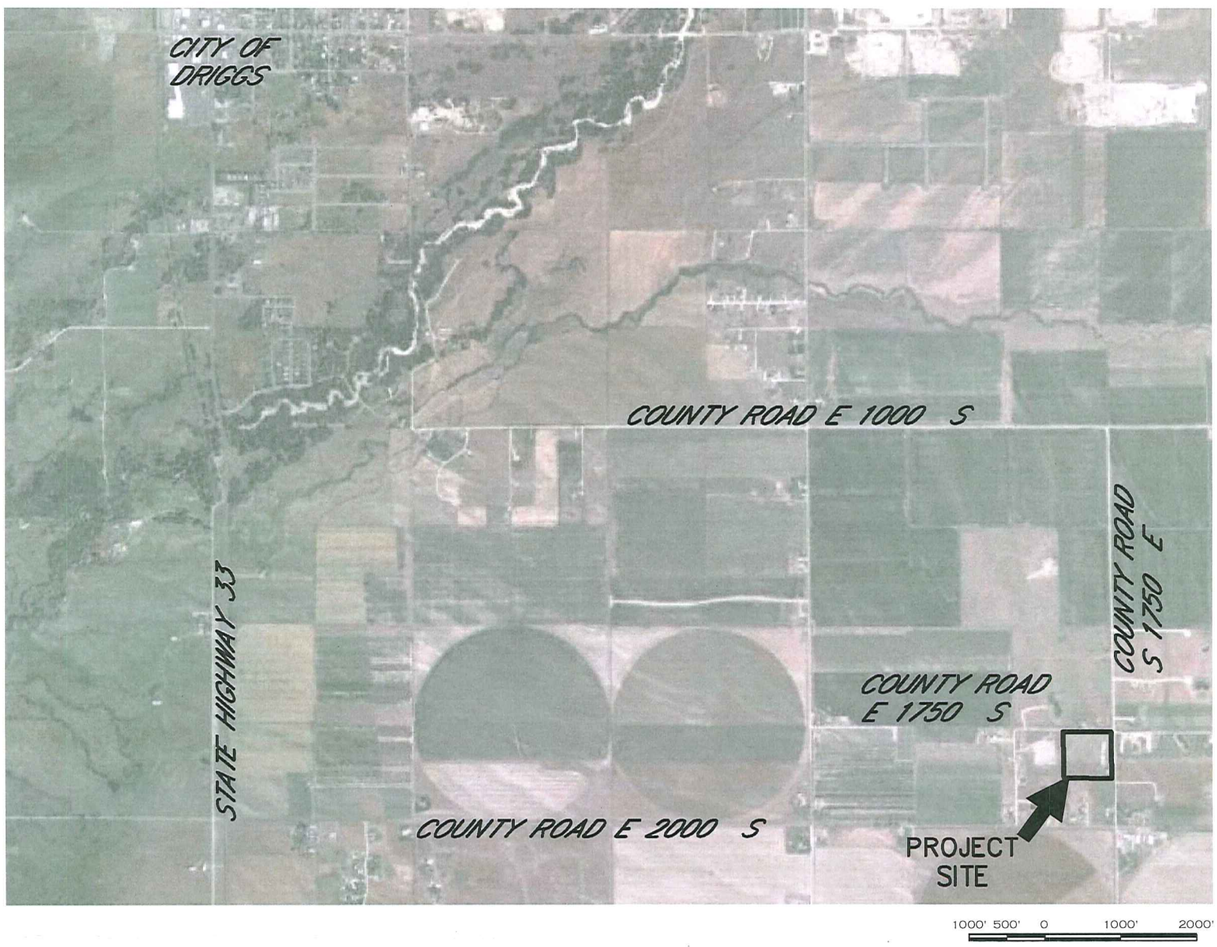

SHEET # VIC-1	NATIONAL OUTDOOR LEADERSHIP SCHOOL TETON VALLEY BRANCH ALL OF BLOCKS 2 AND 3 DARBY TOWNSITE, SEC 7 T4N R45E VICINITY MAP	SCALE: AS SHOWN DESIGNED BY: RGB DRAWN BY: RGB CHECKED BY: RGB PROJ. #:		DATE: 06/21/2013 REVISIONS:	HARMONY DESIGN & ENGINEERING 110 E. LITTLE AVE. • DRIGGS ID 83422 T 208.354.1331 F 208.354.1332