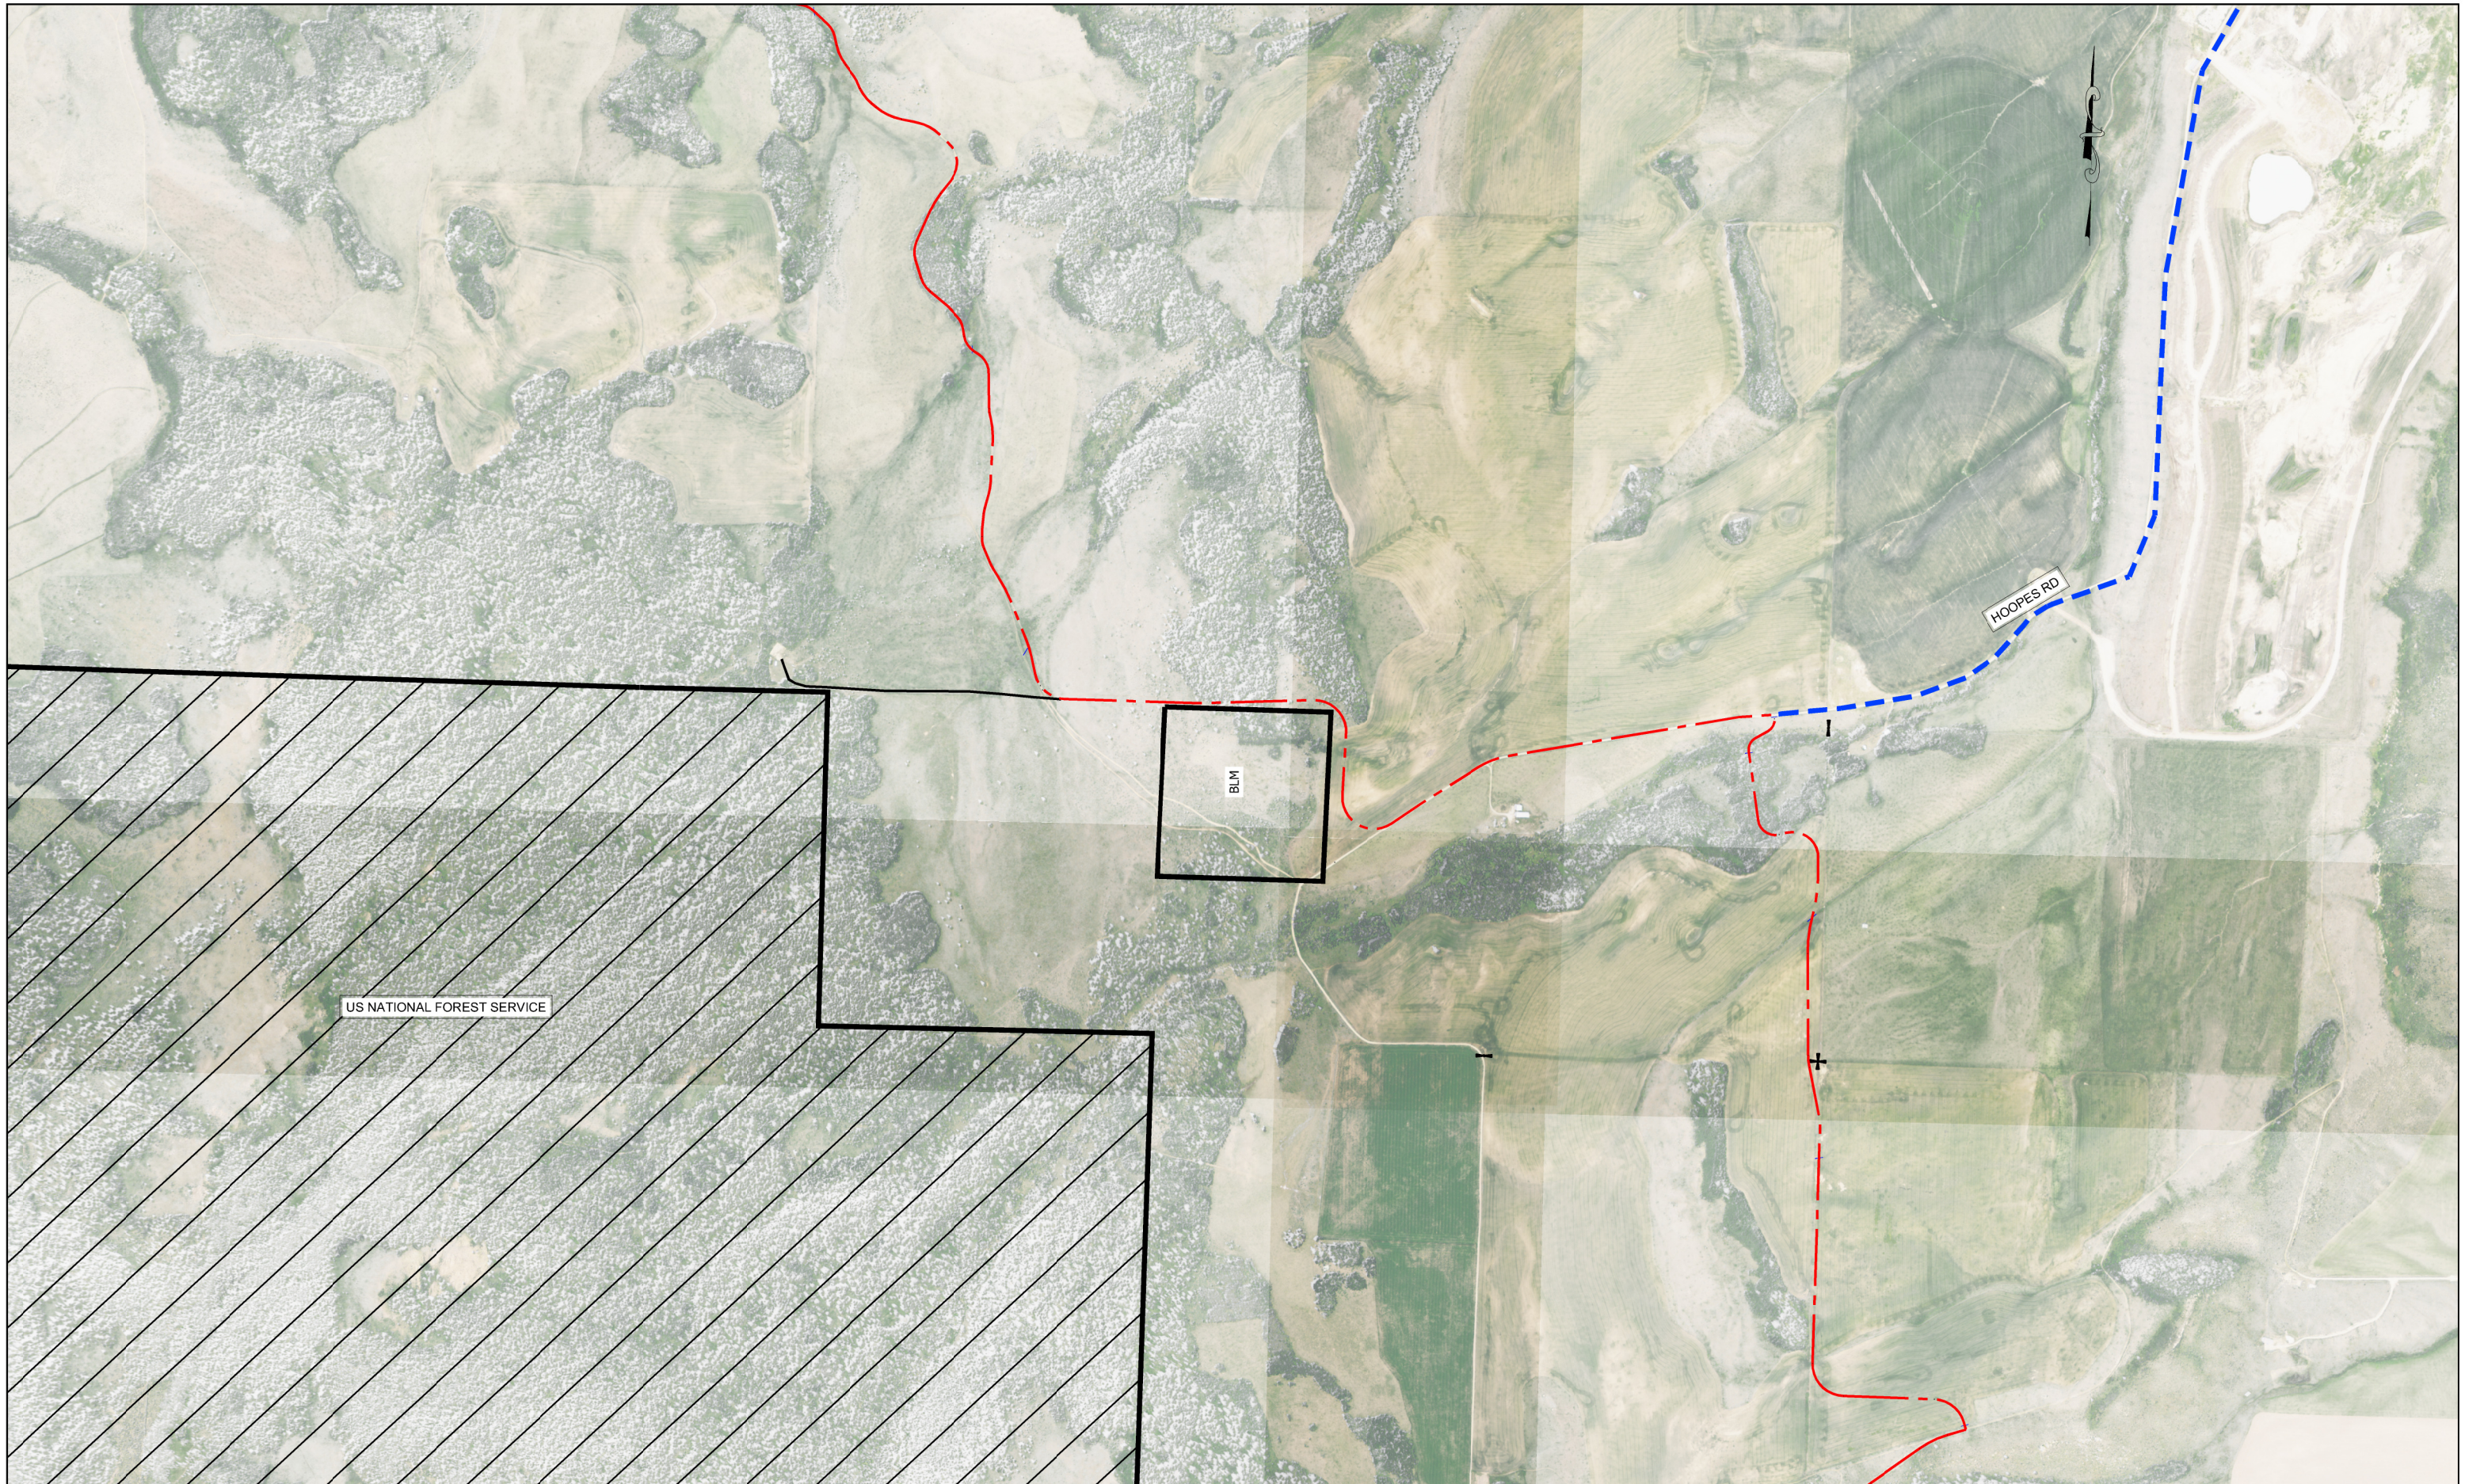

LEGEND

EXISTING COUNTY ROAD

TETON VALLEY SCENIC PARKWAY

US NATIONAL FOREST SERVICE ROAD

PROJECT OVERVIEW MAP

HORIZONTAL SCALE

0 150 300 600

(22x34) 1"=600'
(11x17) 1"=1200'

BENCHMARK LAND SURVEYING

PRELIMINARY DRAFT

ROAD ALIGNMENT AT BLM 40

T. 5N. & 6N., R. 44 E.B.M. AND T. 6 N., R. 43 E.B.M.

SHEET 1 OF 1

DATE:
DESIGN:
DRAWN:
PROJECT NO.
REVISION:

789 NORTH 450 EAST
FIRTH, IDAHO 83236
tmeppen@gmail.com