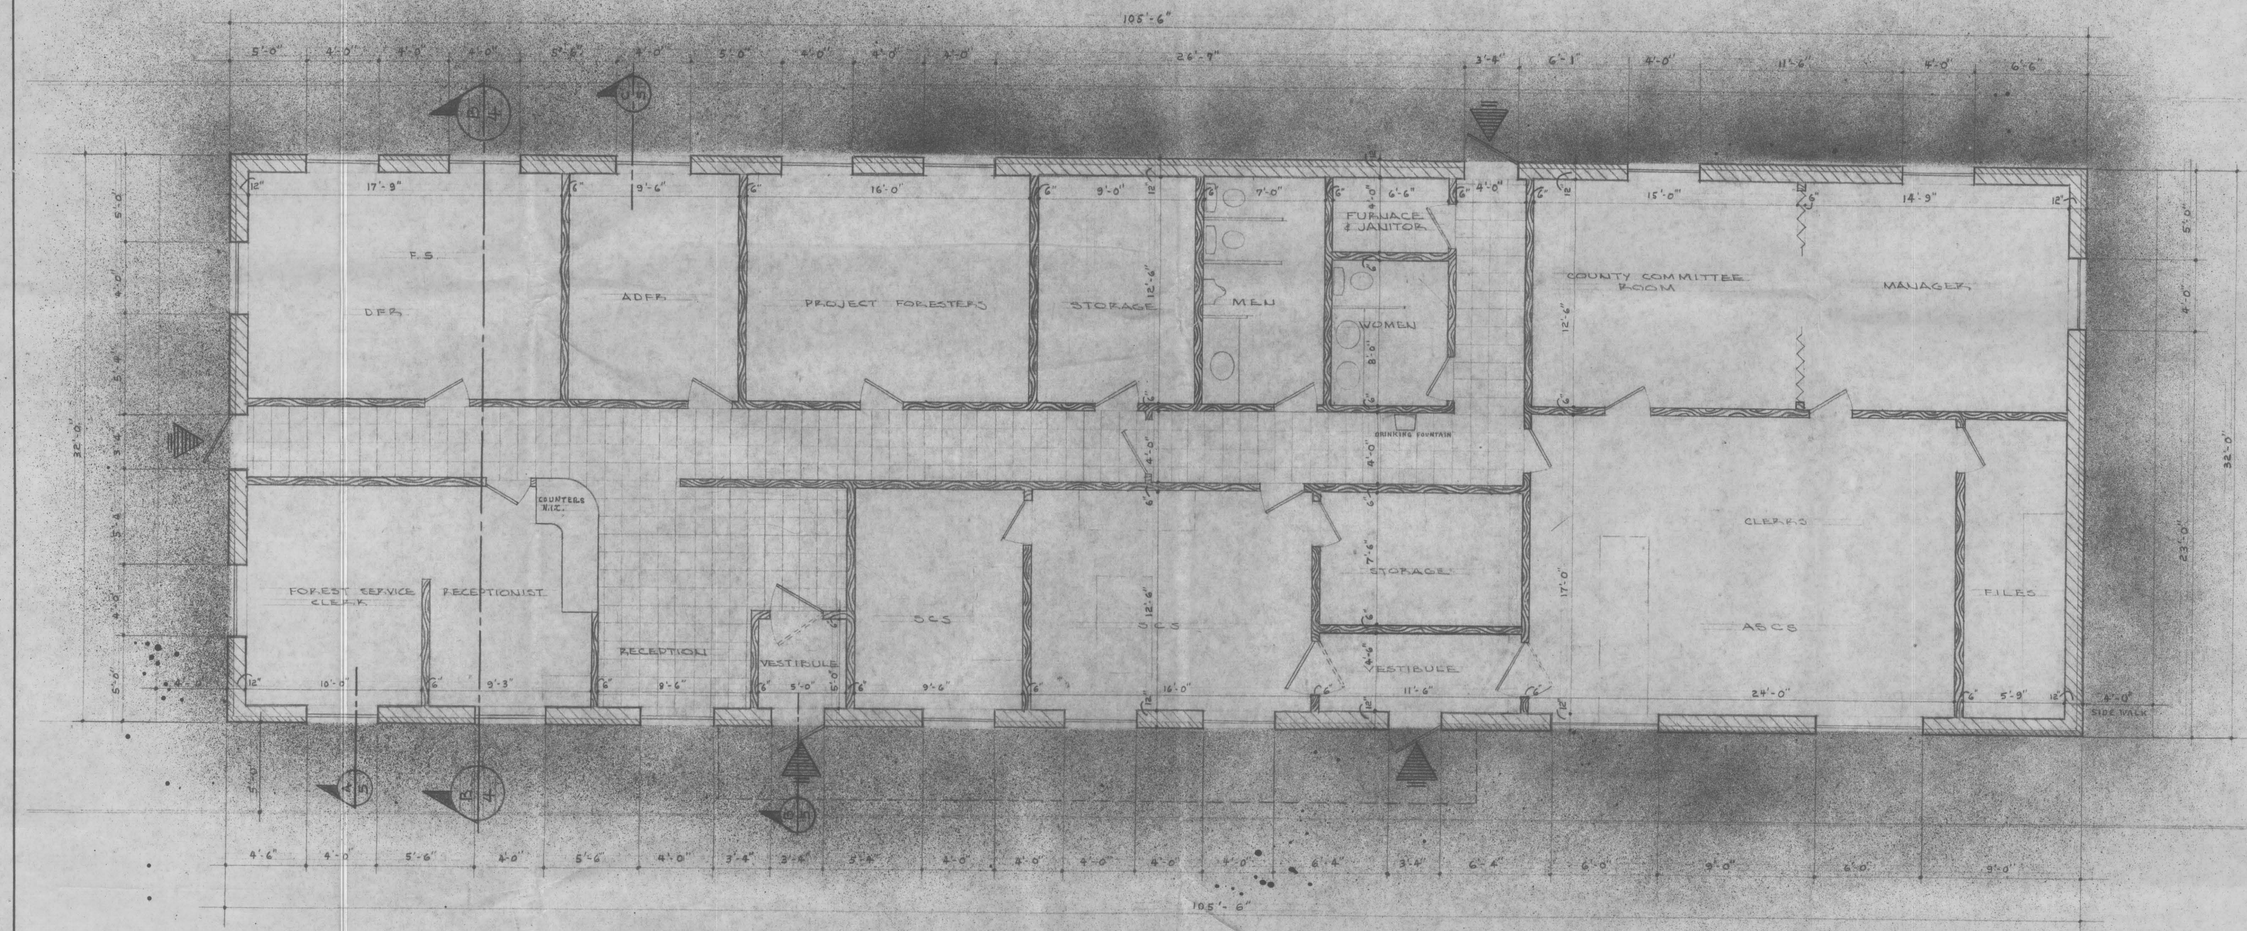

FLOOR PLAN

SCALE 1/4" = 1'-0"

DRIGGS, IDAHO

FLOOR PLAN

MR. G.H. PETERSON

POCATELLO, IDAHO

KENT J. PARRISH, AIA

ARCHITECT — POCATELLO, IDAHO

SHT. NO. 2 OF ____

PEMBROKES ALBENENE