NOTE: ALL PLUMBING SHALL BE INSTALLED TO COMPLY WITH STATE AND LOCAL CODES. ALL UNDER SLAB PIPING SHALL BE IN SPLIT-TILE.

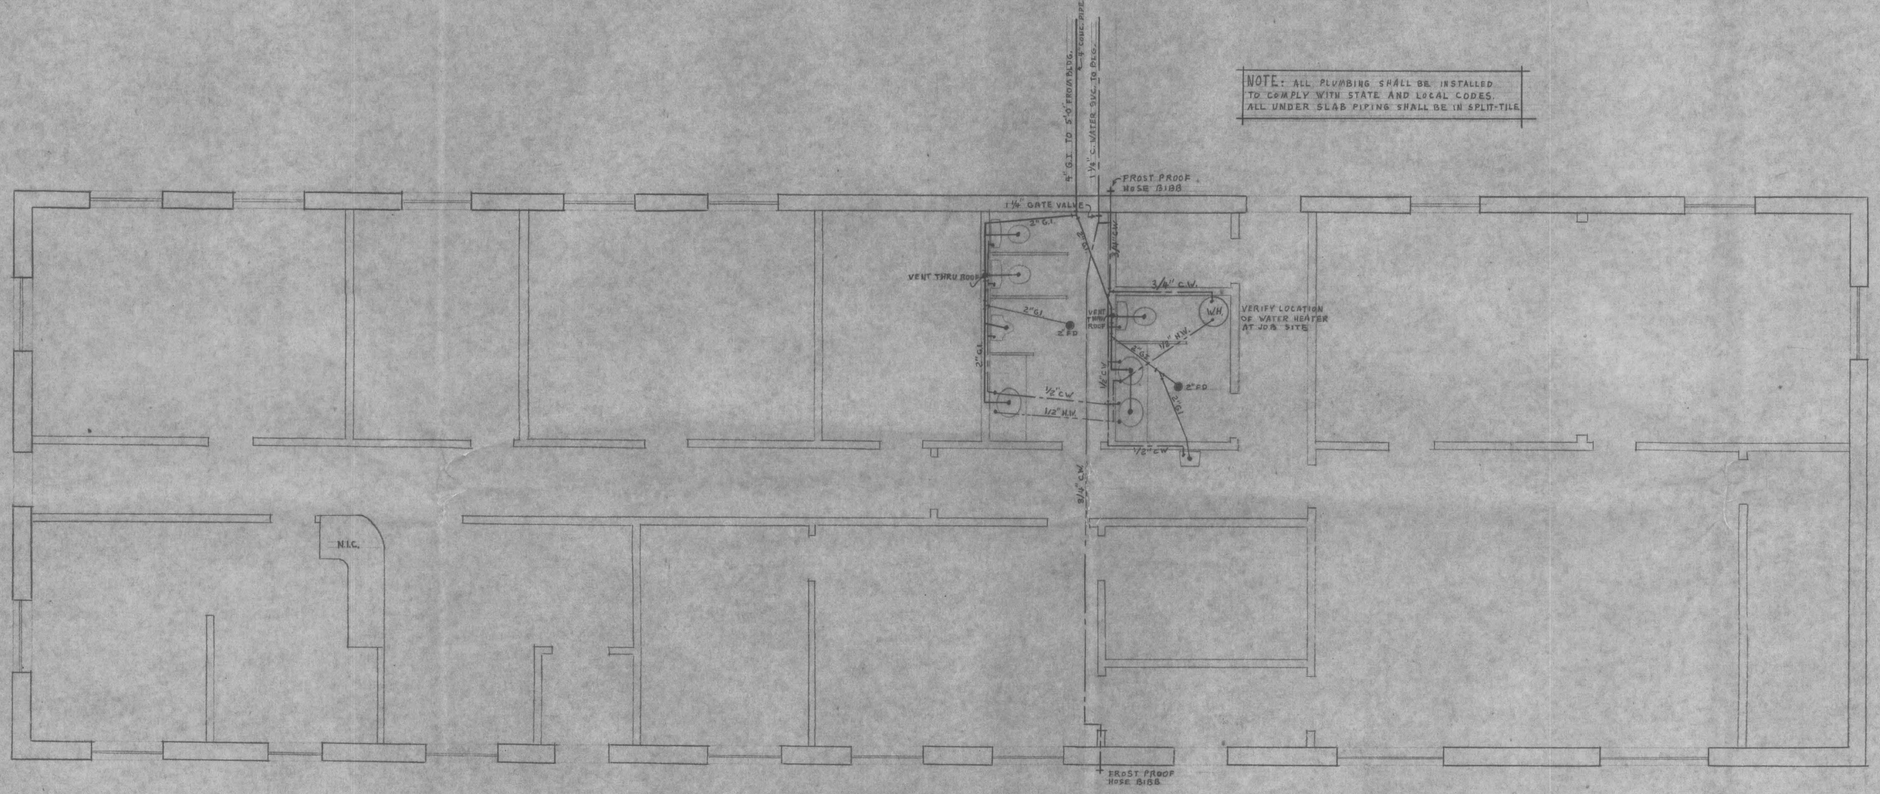

PLUMBING PLAN

SCALE 1/4" = 1'-0"

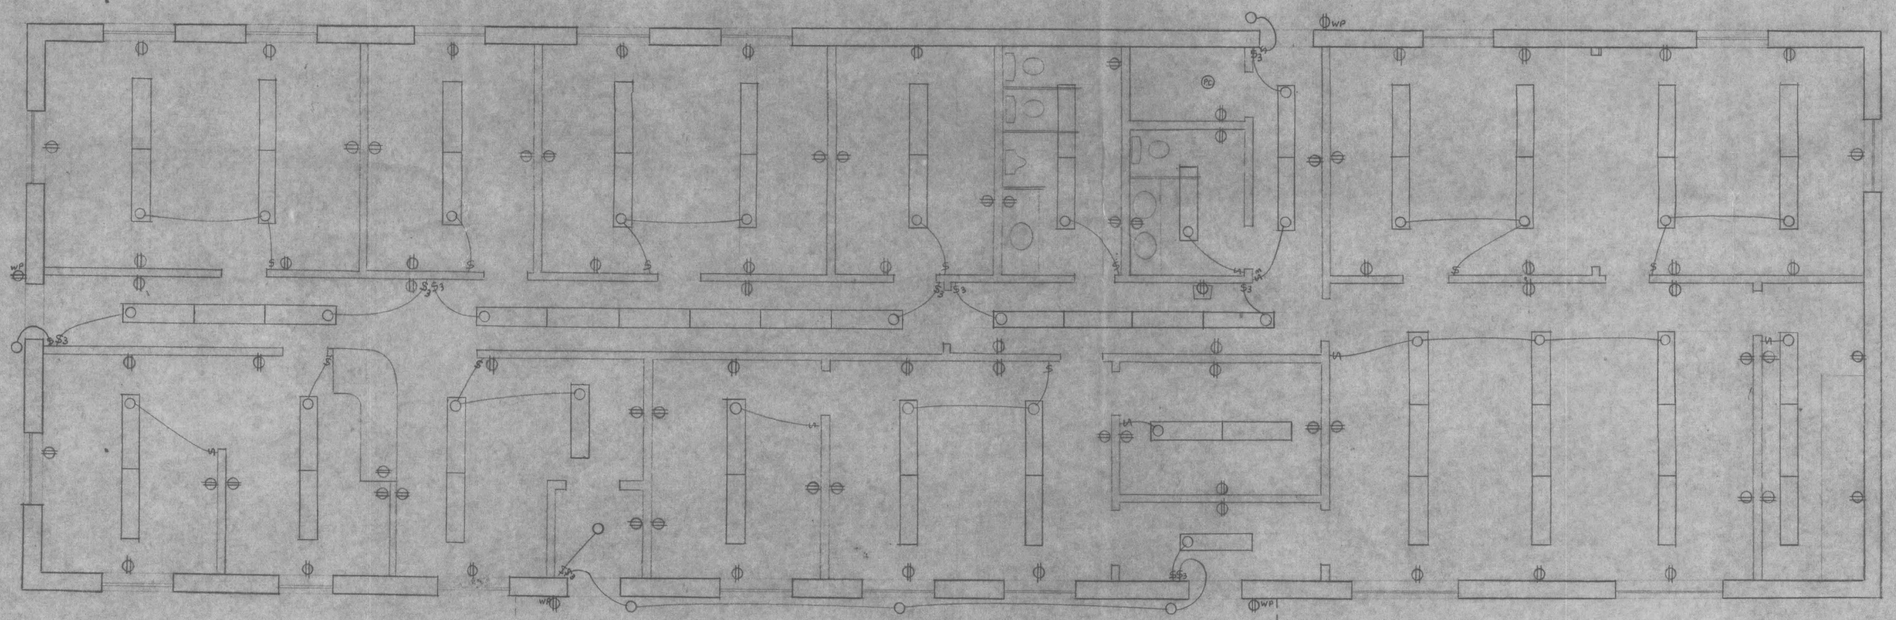

ELECTRICAL PLAN

SCALE 1/4" = 1'-0"

DRIGGS IDAHO

PLUMBING & ELECTRICAL PLANS

MR. G. H. PETERSON

POCATELLO, IDAHO

KENT J. PARRISH, AIA

ARCHITECT — POCATELLO, IDAHO

SHT. NO. 6 OF ____