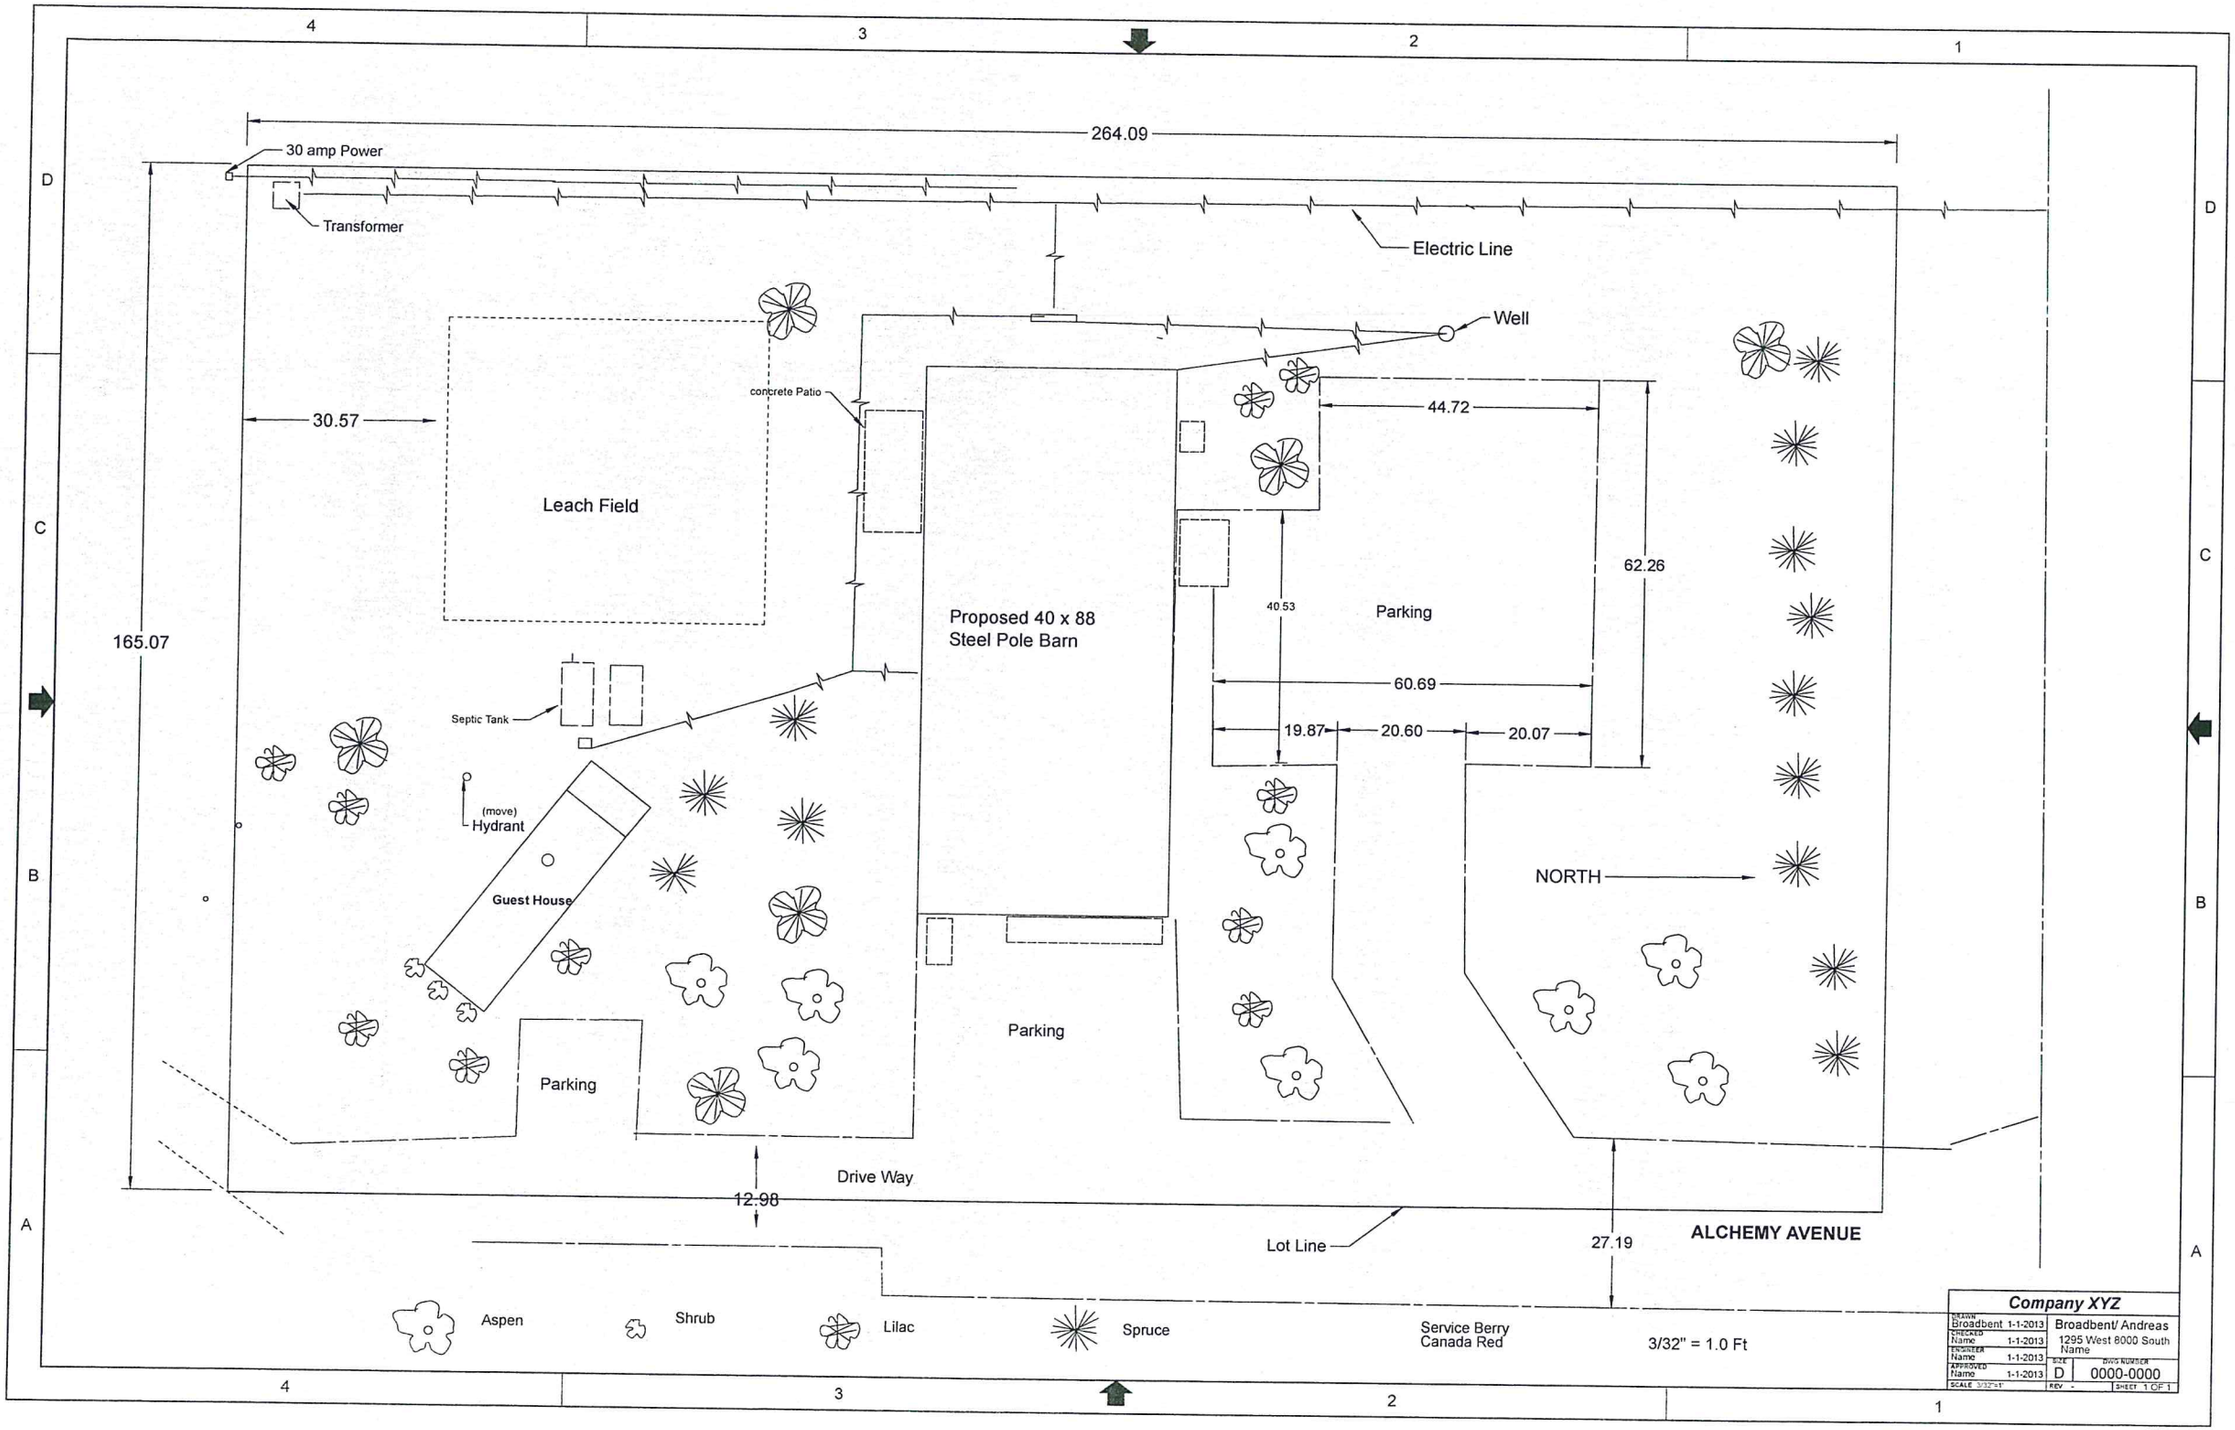
264.09
30 amp Power
Transformer
Electric Line
Well
concrete Patio
30.57
Leach Field
44.72
62.26
40.53
Parking
Proposed 40 x 88
Steel Pole Barn
165.07
60.69
19.87
20.60
20.07
Septic Tank
(move)
Hydrant
Guest House
NORTH
Parking
Parking
Drive Way
12.98
Lot Line
27.19
ALCHEMY AVENUE
Aspen
Shrub
Lilac
Spruce
Service Berry
Canada Red
3/32" = 1.0 Ft
Company XYZ
DRAWN Broadbent 1-1-2013
CHECKED Name 1-1-2013
ENGINEER Name 1-1-2013
APPROVED Name 1-1-2013
Broadbent/ Andreas
1295 West 8000 South
Name
SIZE D
DWG NUMBER 0000-0000
SCALE 3/32"=1'
REV -
SHEET 1 OF 1