Landscaping Plan and Design
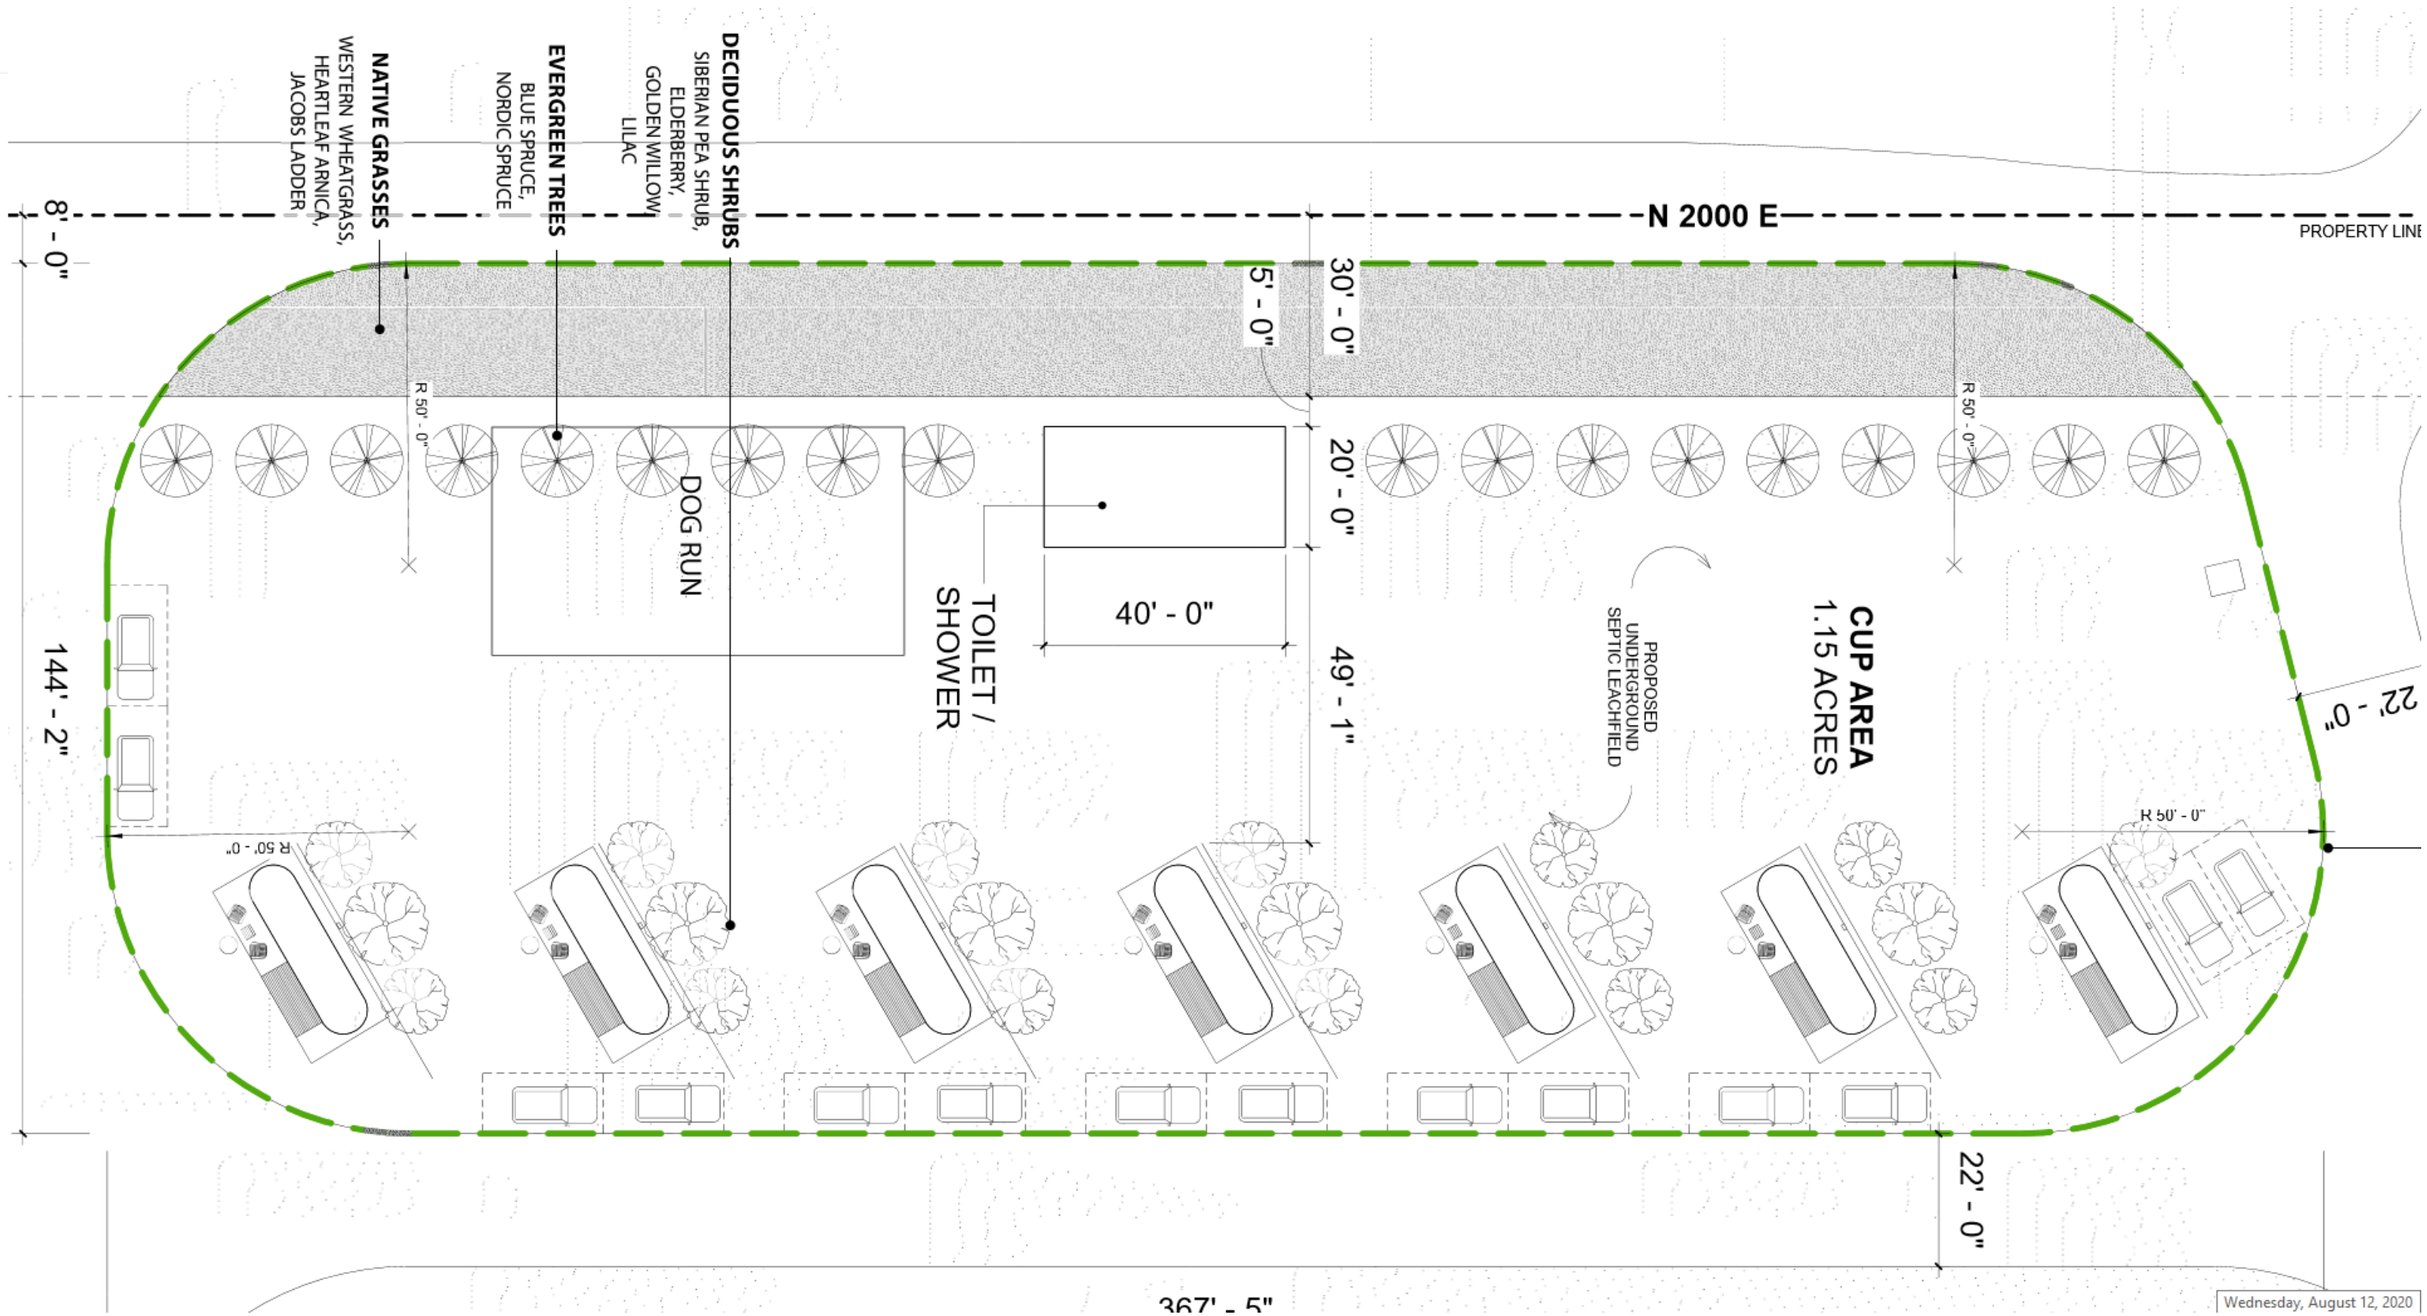
This drawing was included in the original application packet. This image just zooms in on the landscaping components of the CUP Area, including the screening.